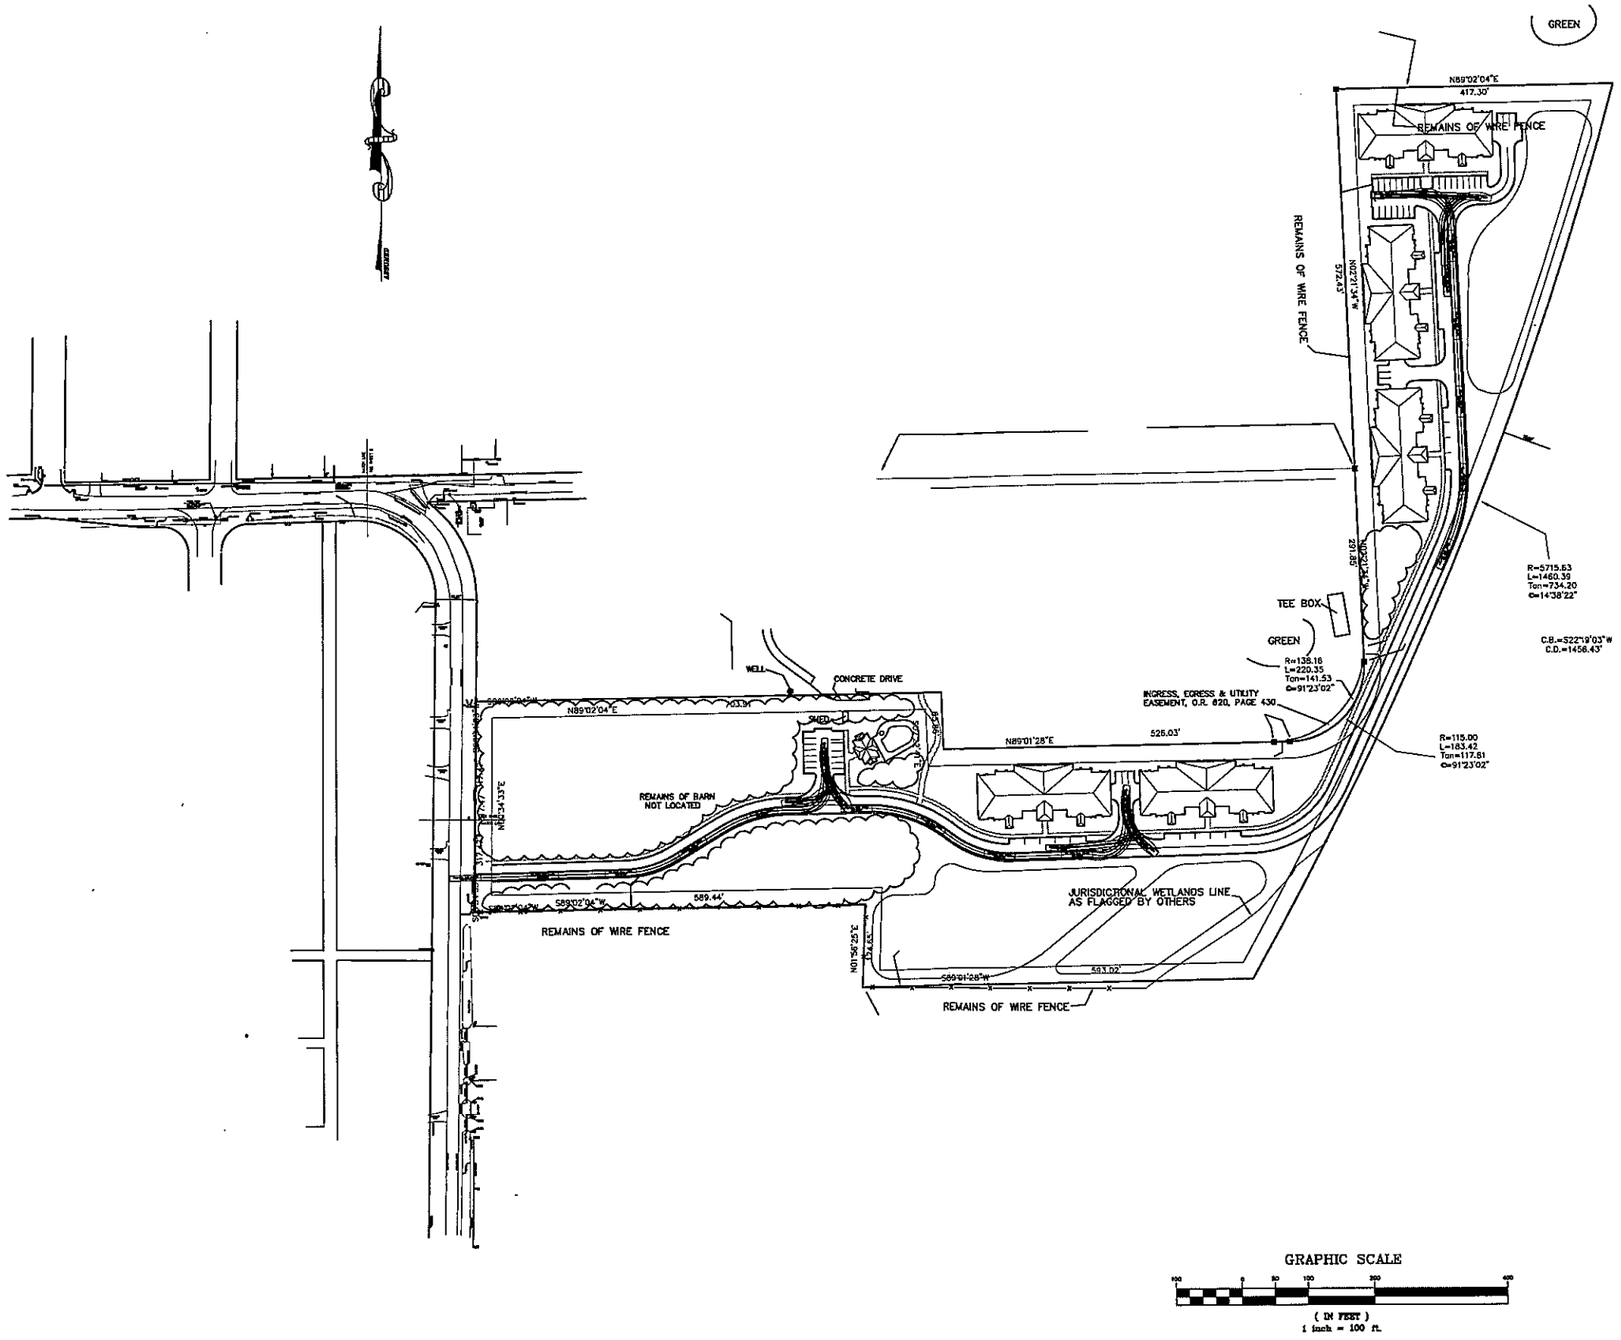

No.	REVISIONS	DATE	BY

Kimley-Horn and Associates, Inc.
© 2009 KIMLEY-HORN AND ASSOCIATES, INC.
8657 BAYMEADOWS ROAD, SUITE 300, JACKSONVILLE, FL 32256
PHONE: 904-828-3900 FAX: 904-257-1692
WWW.KIMLEY-HORN.COM CA 00000696

SCALE: AS NOTED
DESIGNED BY
DRAWN BY
CHECKED BY
DESIGN ENGINEER: WILLIAM J. SCHILLING
FLORIDA REGISTRATION NUMBER:
DATE:

EMERGENCY VEHICLE ACCESS PLAN

OAKS LANDING

PALATKA FLORIDA

DATE Jan. 20, 2009
PROJECT NO.
SHEET NUMBER
1 of 1

Drawing name: K:\JAX_LAUP\++U R G\PROJECTS\044921001_Oaks Landing PUD\CAD\XREF\x-p-5bldg site plan.dwg Layout2 Jan 22, 2009 4:48pm by: nathan.tidd
This document, together with the concepts and designs presented herein, as an instrument of service, is intended only for the specific purpose and client for which it was prepared. Reuse of and improper reliance on this document without written authorization and adaptation by Kimley-Horn and Associates, Inc. shall be without liability to Kimley-Horn and Associates, Inc.