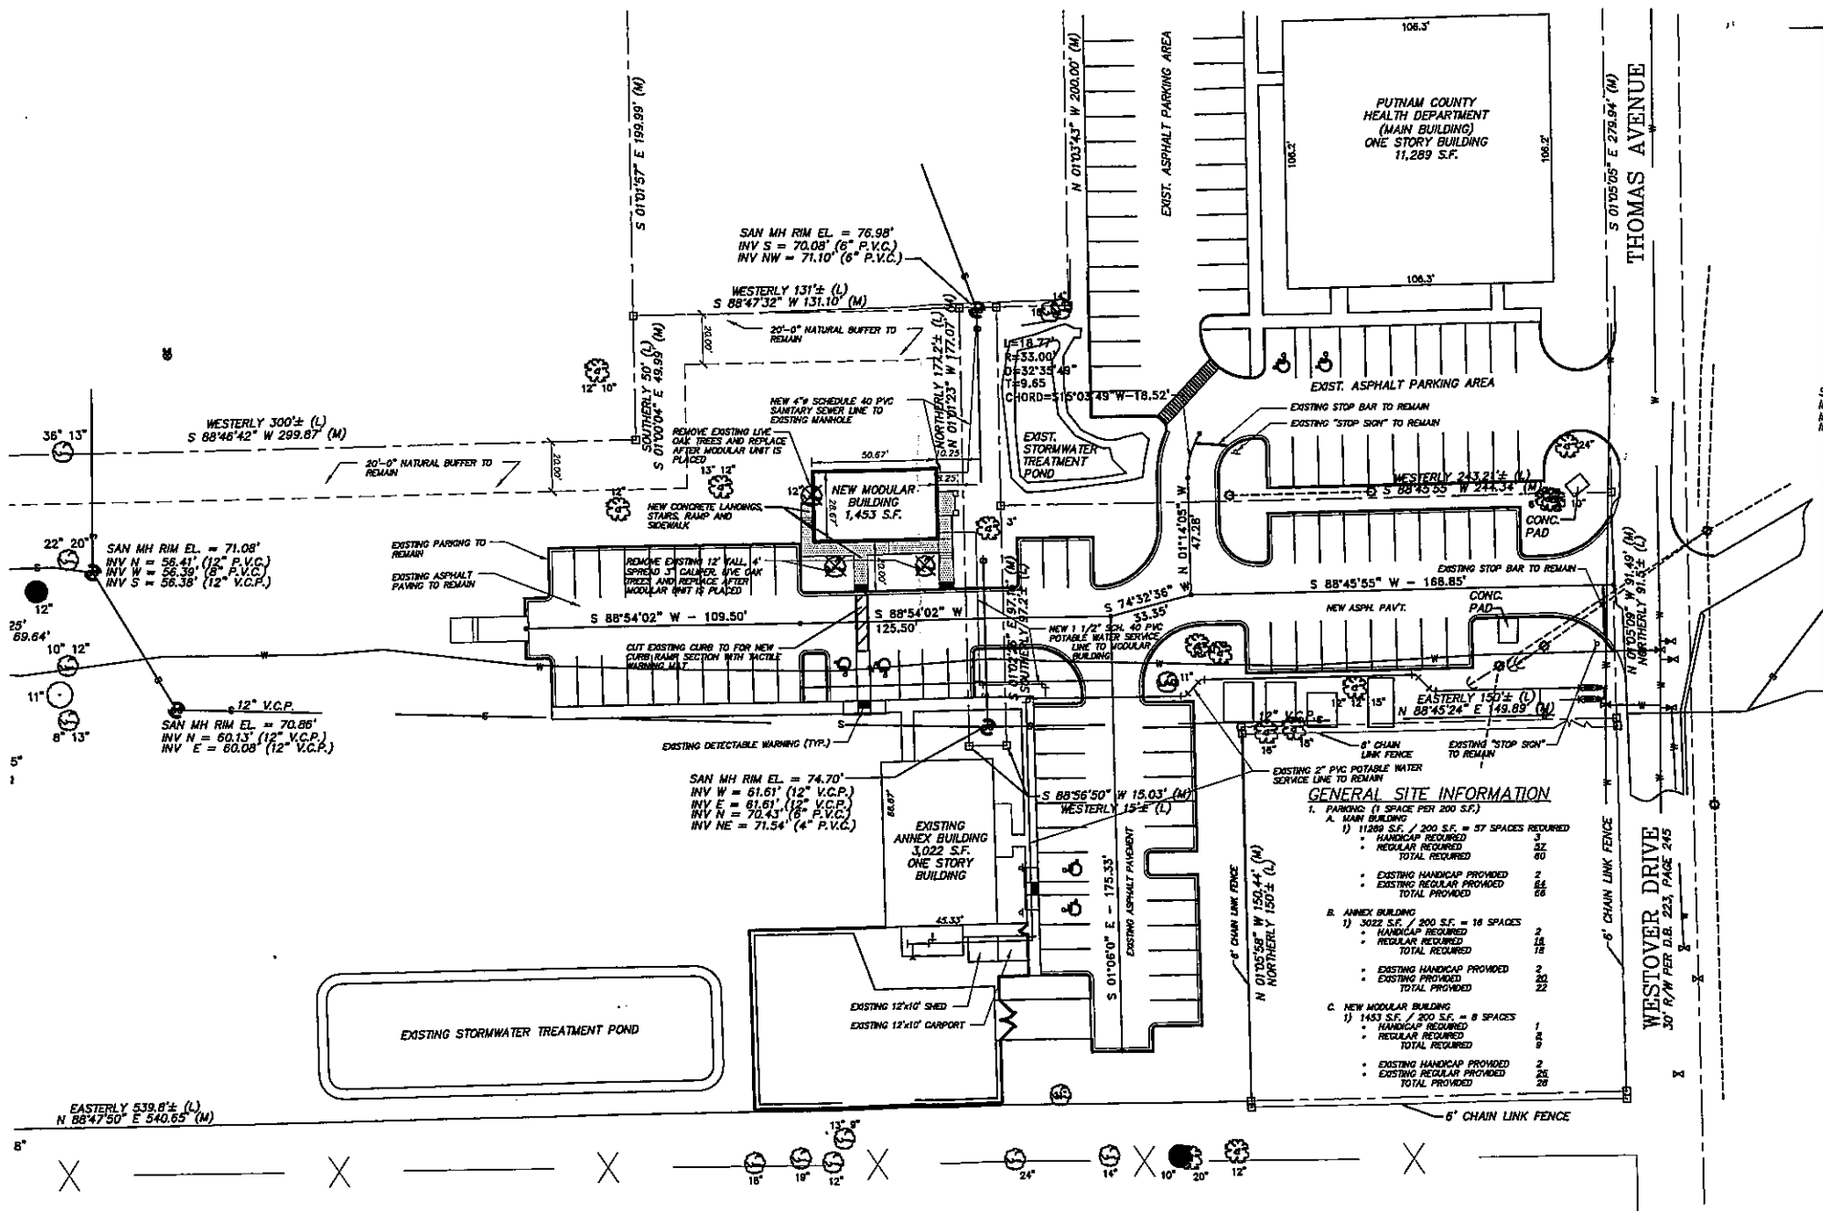

1 EXISTING / RENOVATED SITE PLAN
1/2" = 1'-0"

NORTH

GENERAL SITE INFORMATION

1. PARKING: (1 SPACE PER 200 S.F.)
   A. MAIN BUILDING
      1) 11289 S.F. / 200 S.F. = 57 SPACES REQUIRED
         - HANDICAP REQUIRED 3
         - REGULAR REQUIRED 57
         - TOTAL REQUIRED 60
         - EXISTING HANDICAP PROVIDED 2
         - EXISTING REGULAR PROVIDED 64
         - TOTAL PROVIDED 66
   B. ANNEX BUILDING
      1) 3022 S.F. / 200 S.F. = 16 SPACES
         - HANDICAP REQUIRED 2
         - REGULAR REQUIRED 16
         - TOTAL REQUIRED 18
         - EXISTING HANDICAP PROVIDED 2
         - EXISTING PROVIDED 20
         - TOTAL PROVIDED 22
   C. NEW MODULAR BUILDING
      1) 1453 S.F. / 200 S.F. = 8 SPACES
         - HANDICAP REQUIRED 1
         - REGULAR REQUIRED 8
         - TOTAL REQUIRED 9
         - EXISTING HANDICAP PROVIDED 2
         - EXISTING REGULAR PROVIDED 26
         - TOTAL PROVIDED 28

DIMENSIONS ON THIS DRAWING ARE TO BE READ AS PLUS OR MINUS AND SHALL BE FIELD VERIFIED BY THE GENERAL CONTRACTOR PRIOR TO CONSTRUCTION

DATE 04 DECEMBER 2008
FILE NO. 0830

REVISIONS

ROBERT E. TAYLOR
AIA ARCHITECT PA
FLORIDA REG NO. AAC 005569
710 ST. JOHNS AVENUE
PALATKA, FLORIDA 32177
PHONE: 386 325 7241
FAX: 386 325 0608
EMAIL: TAYLOR @ RET-TBD.COM

SEAL

ADVANCE COPY
NOT FOR CONSTRUCTION

Robert E. Taylor, Architect
Reg No. AR 0005964

NEW MODULAR BUILDING
PUTNAM COUNTY HEALTH DEPARTMENT
2801 KENNEDY STREET
PALATKA, FLORIDA

SHEET TITLE
EXISTING / RENOVATED SITE PLAN

DRAWN BY
CHECKED BY

SHEET NO
SD1.1