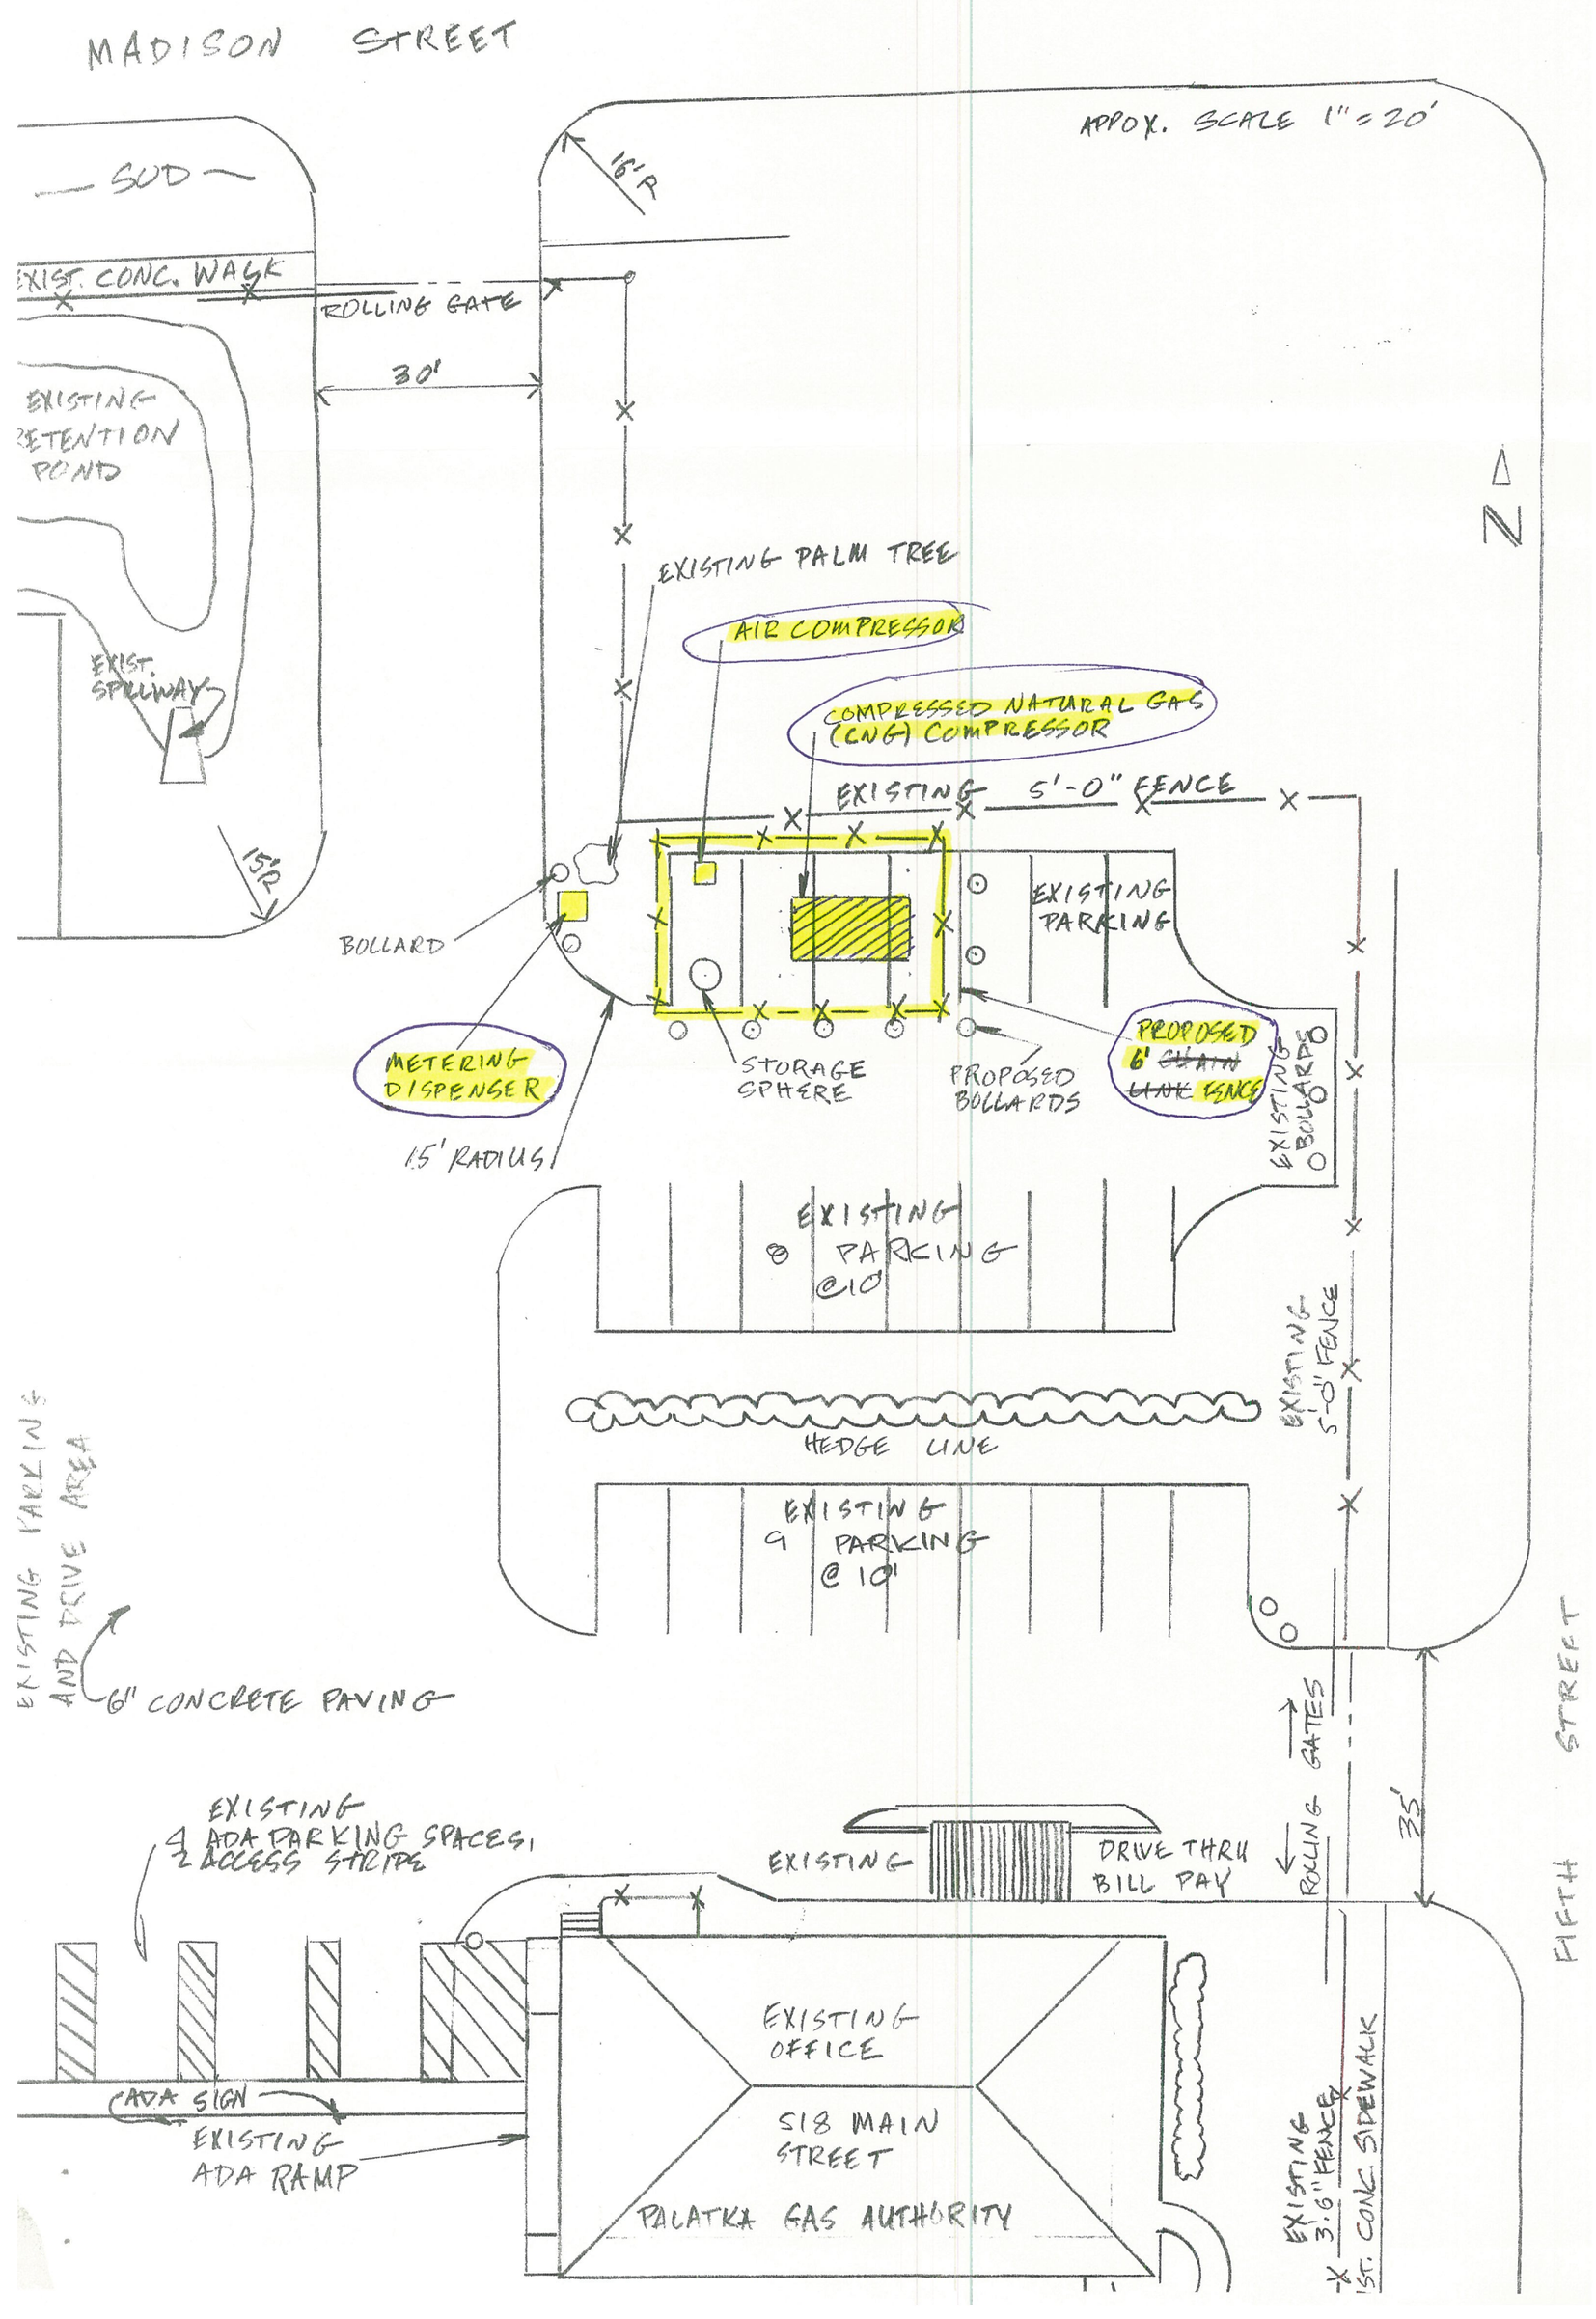
MADISON STREET
APPROX. SCALE 1" = 20'
SOD
EXIST. CONC. WALK
ROLLING GATE
30'
16'R
EXISTING RETENTION POND
EXIST. SPILLWAY
15'R
N
EXISTING PALM TREE
AIR COMPRESSOR
COMPRESSED NATURAL GAS (CNG) COMPRESSOR
EXISTING 5'-0" FENCE
EXISTING PARKING
BOLLARD
METERING DISPENSER
15' RADIUS
STORAGE SPHERE
PROPOSED BOLLARDS
PROPOSED 6' CHAIN LINK FENCE
EXISTING BOLLARDS
EXISTING PARKING @ 10'
EXISTING 5'-0" FENCE
HEDGE LINE
EXISTING PARKING @ 10'
EXISTING PARKING AND DRIVE AREA
6" CONCRETE PAVING
ROLLING GATES
35'
EXISTING 4 ADA PARKING SPACES, 2 ACCESS STRIPE
EXISTING
DRIVE THRU BILL PAY
EXISTING OFFICE
518 MAIN STREET
PALATKA GAS AUTHORITY
CADA SIGN
EXISTING ADA RAMP
EXISTING 3'-6" FENCE
EXIST. CONC. SIDEWALK
FIFTH STREET