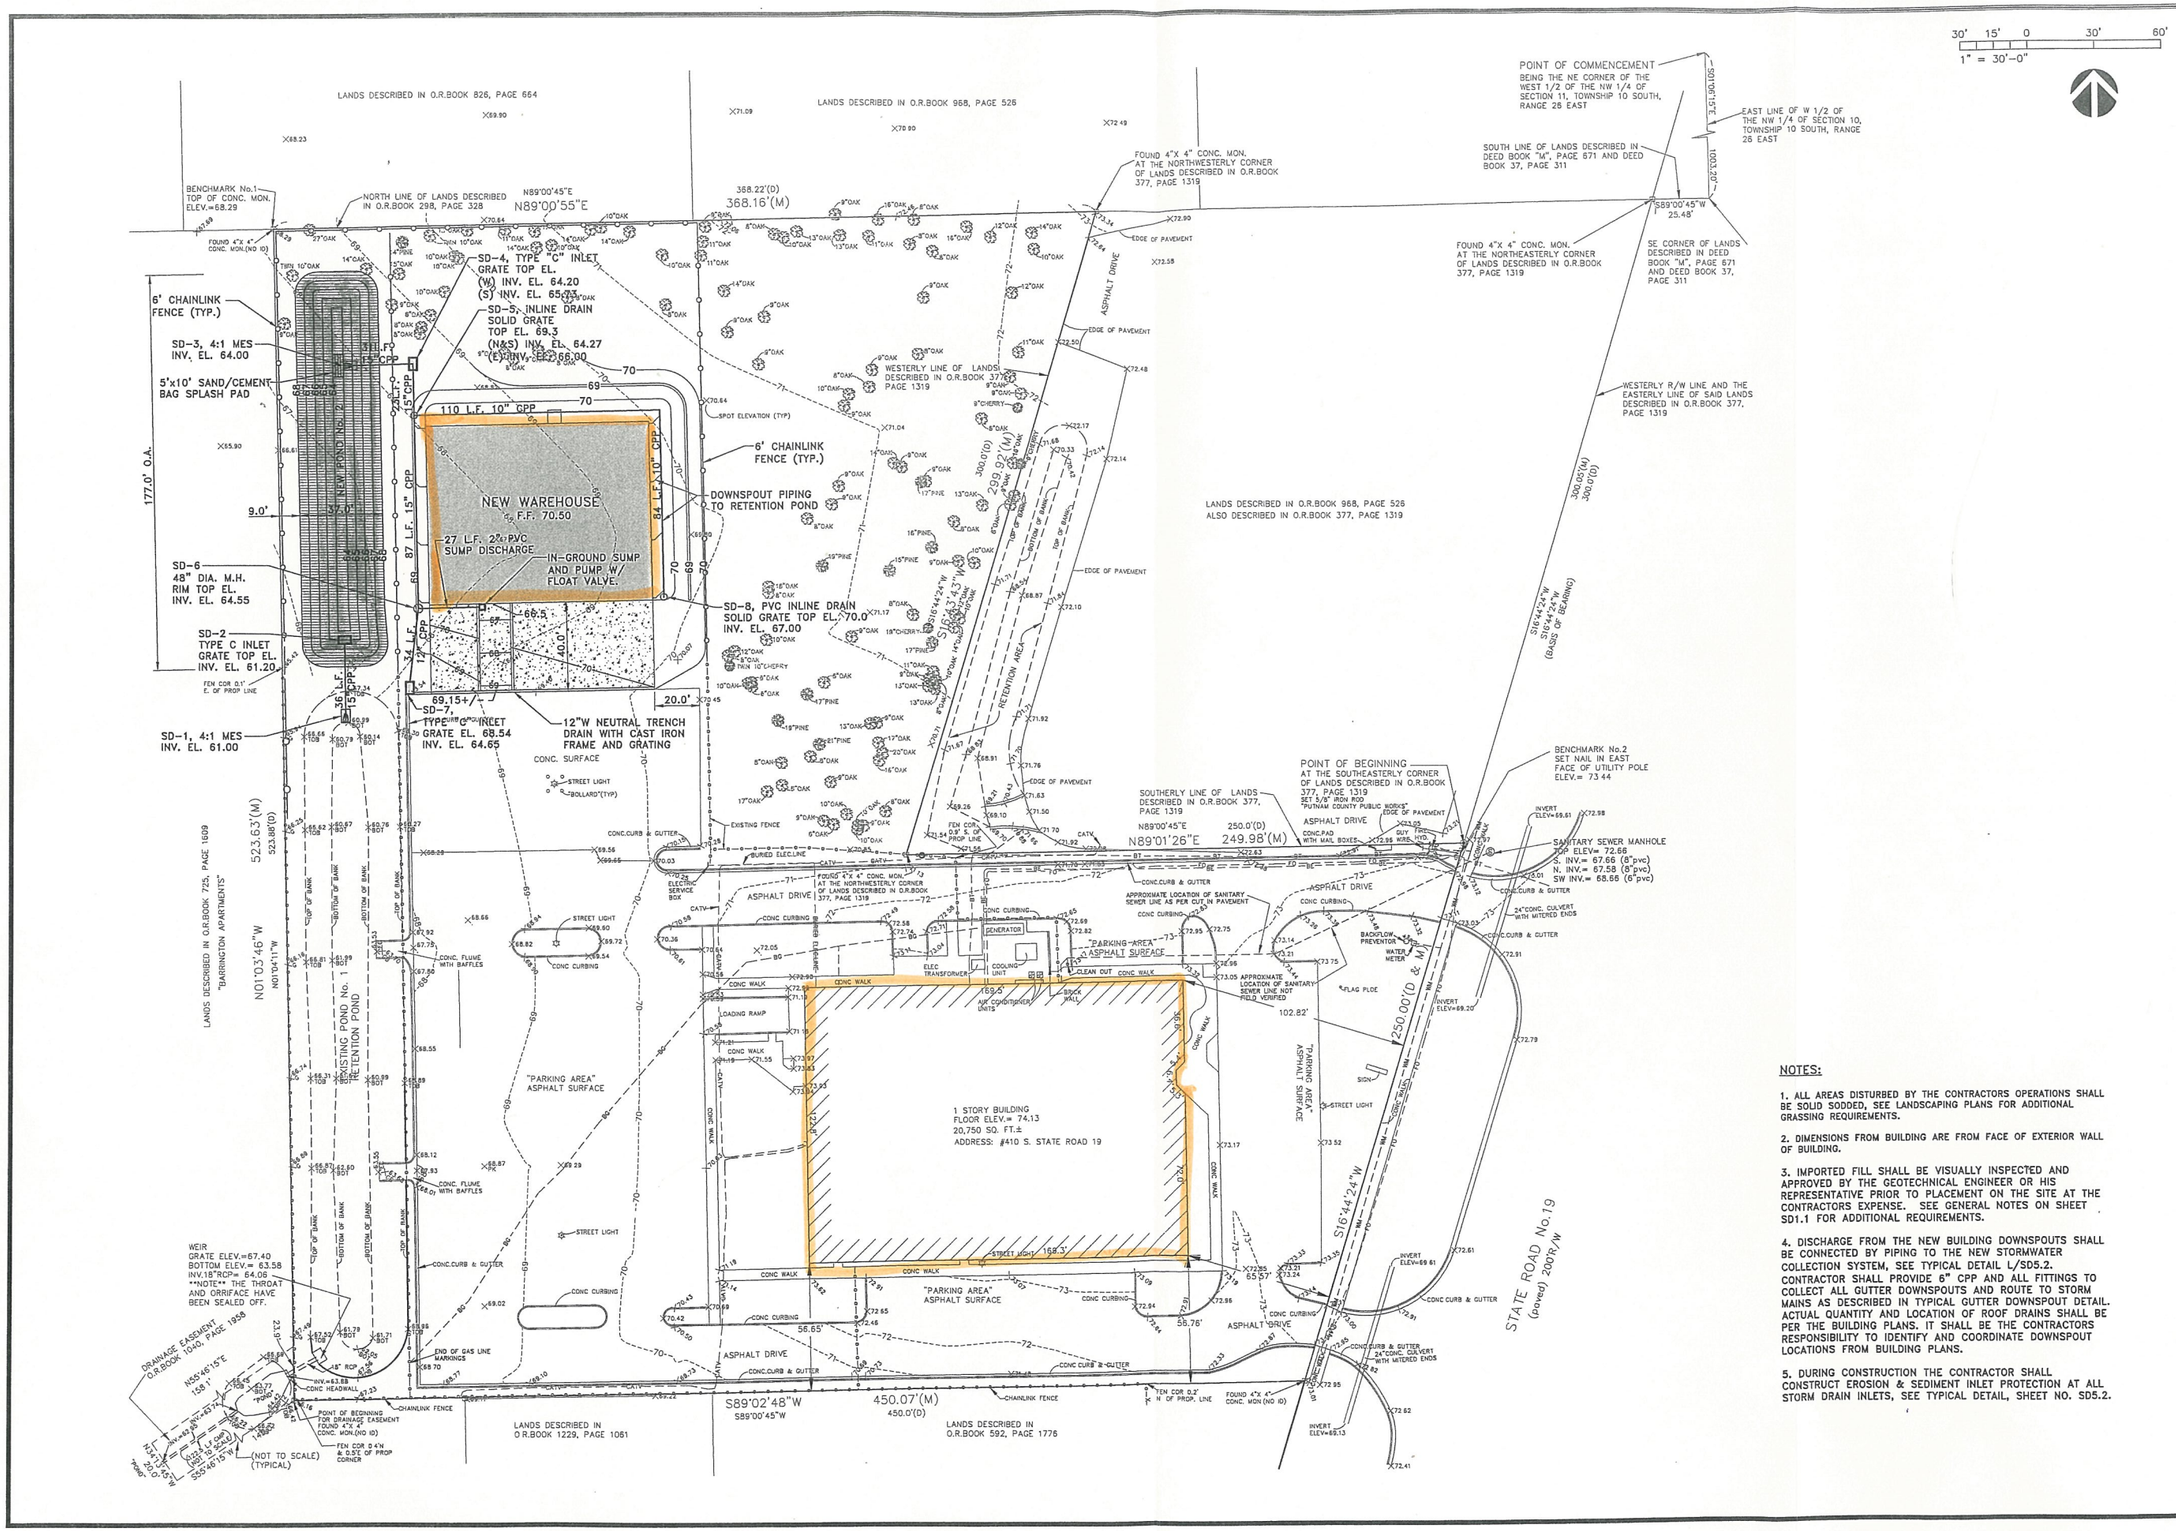

NOTES:

1. ALL AREAS DISTURBED BY THE CONTRACTORS OPERATIONS SHALL BE SOLID SODDED, SEE LANDSCAPING PLANS FOR ADDITIONAL GRASSING REQUIREMENTS.

2. DIMENSIONS FROM BUILDING ARE FROM FACE OF EXTERIOR WALL OF BUILDING.

3. IMPORTED FILL SHALL BE VISUALLY INSPECTED AND APPROVED BY THE GEOTECHNICAL ENGINEER OR HIS REPRESENTATIVE PRIOR TO PLACEMENT ON THE SITE AT THE CONTRACTORS EXPENSE. SEE GENERAL NOTES ON SHEET SD1.1 FOR ADDITIONAL REQUIREMENTS.

4. DISCHARGE FROM THE NEW BUILDING DOWNSPOUTS SHALL BE CONNECTED BY PIPING TO THE NEW STORMWATER COLLECTION SYSTEM, SEE TYPICAL DETAIL L/SD5.2. CONTRACTOR SHALL PROVIDE 6" CPP AND ALL FITTINGS TO COLLECT ALL GUTTER DOWNSPOUTS AND ROUTE TO STORM MAINS AS DESCRIBED IN TYPICAL GUTTER DOWNSPOUT DETAIL. ACTUAL QUANTITY AND LOCATION OF ROOF DRAINS SHALL BE PER THE BUILDING PLANS. IT SHALL BE THE CONTRACTORS RESPONSIBILITY TO IDENTIFY AND COORDINATE DOWNSPOUT LOCATIONS FROM BUILDING PLANS.

5. DURING CONSTRUCTION THE CONTRACTOR SHALL CONSTRUCT EROSION & SEDIMENT INLET PROTECTION AT ALL STORM DRAIN INLETS, SEE TYPICAL DETAIL, SHEET NO. SD5.2.

NO	DATE	BY	REVISION DESCRIPTION

DESG ***
DRWN ***
PROJ MGR. ***
DATE DATE
1 INCH

MITTAUER & ASSOCIATES, INC.
CONSULTING ENGINEERS
580-1 WELLS ROAD, ORANGE PARK, FLORIDA 32073
TEL. (904) 278-0330 FAX. (904) 278-0340 FLORIDA CA. NO. 5595

ROBERT E. TAYLOR, ARCHITECTS
Putnam County Logistical Storage
Site, Grading & Drainage Plan
Palatka, FL

JOB NO. 9611-35-1
SHEET NO. SD1.2

M:\CAD Files\Robert\Taylor\9611351 - Logistical Storage Bldg\DESIGN\SD1.1-SD1.2.dwg, 5/10/2012 4:15:57 PM

PB 12-32